


Sketch Showing Improvements to roads & drains at R.R Layout near Mayura Bakery,
Medarahalli, in Ward No.12, in Shettyhalli Sub Division.

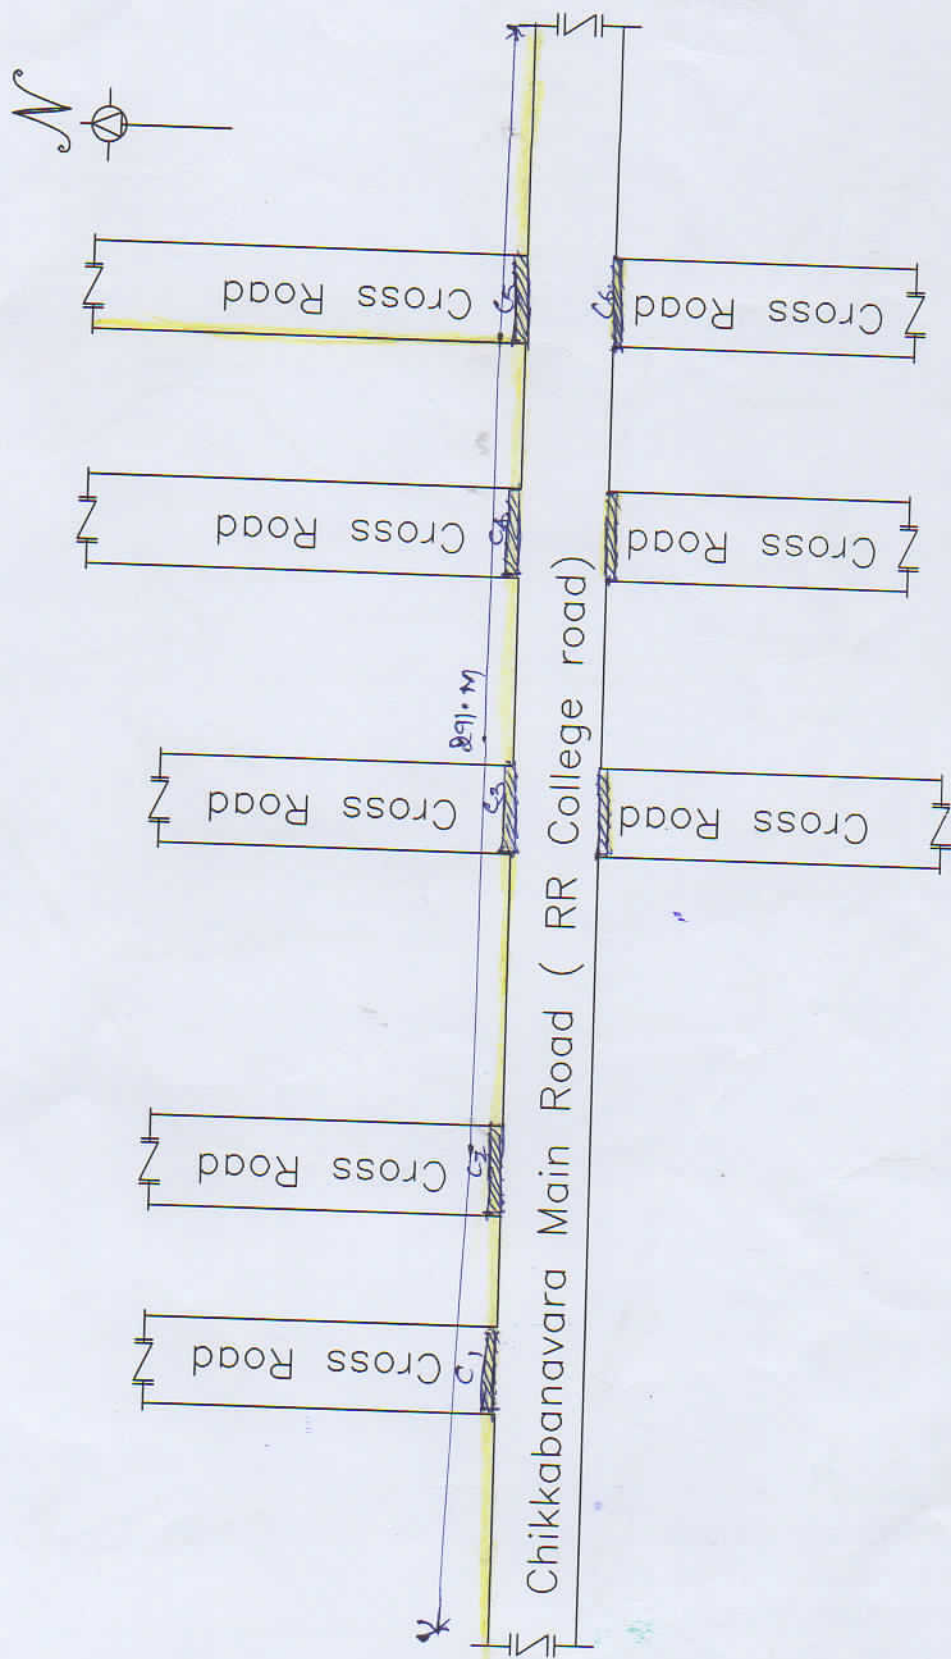

Parvathi
 Asst Engineer
 Ward No-12

Shrividya
 Asst Executive Engineer
 Shettyhalli Sub-Division
 BBMP